





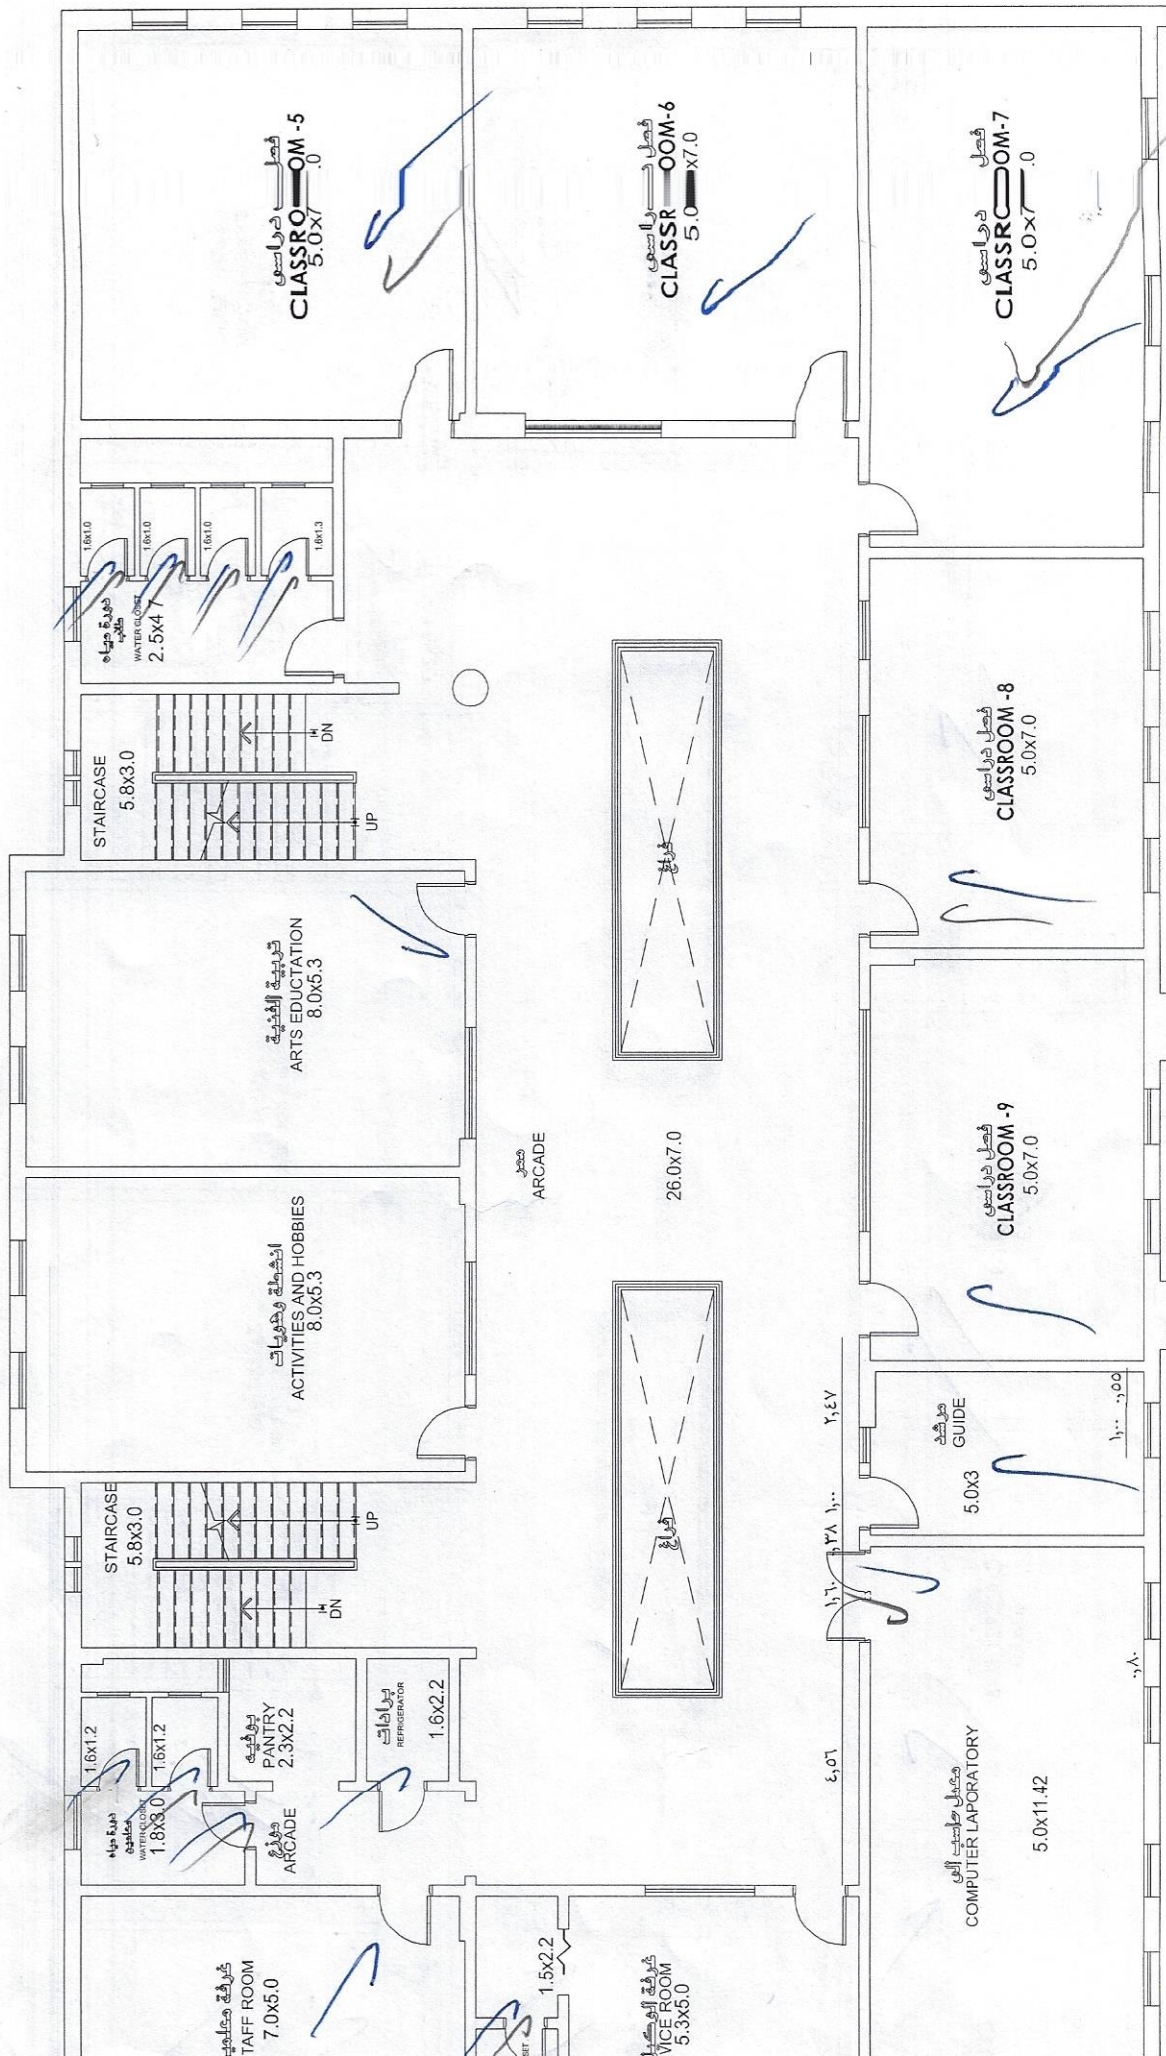

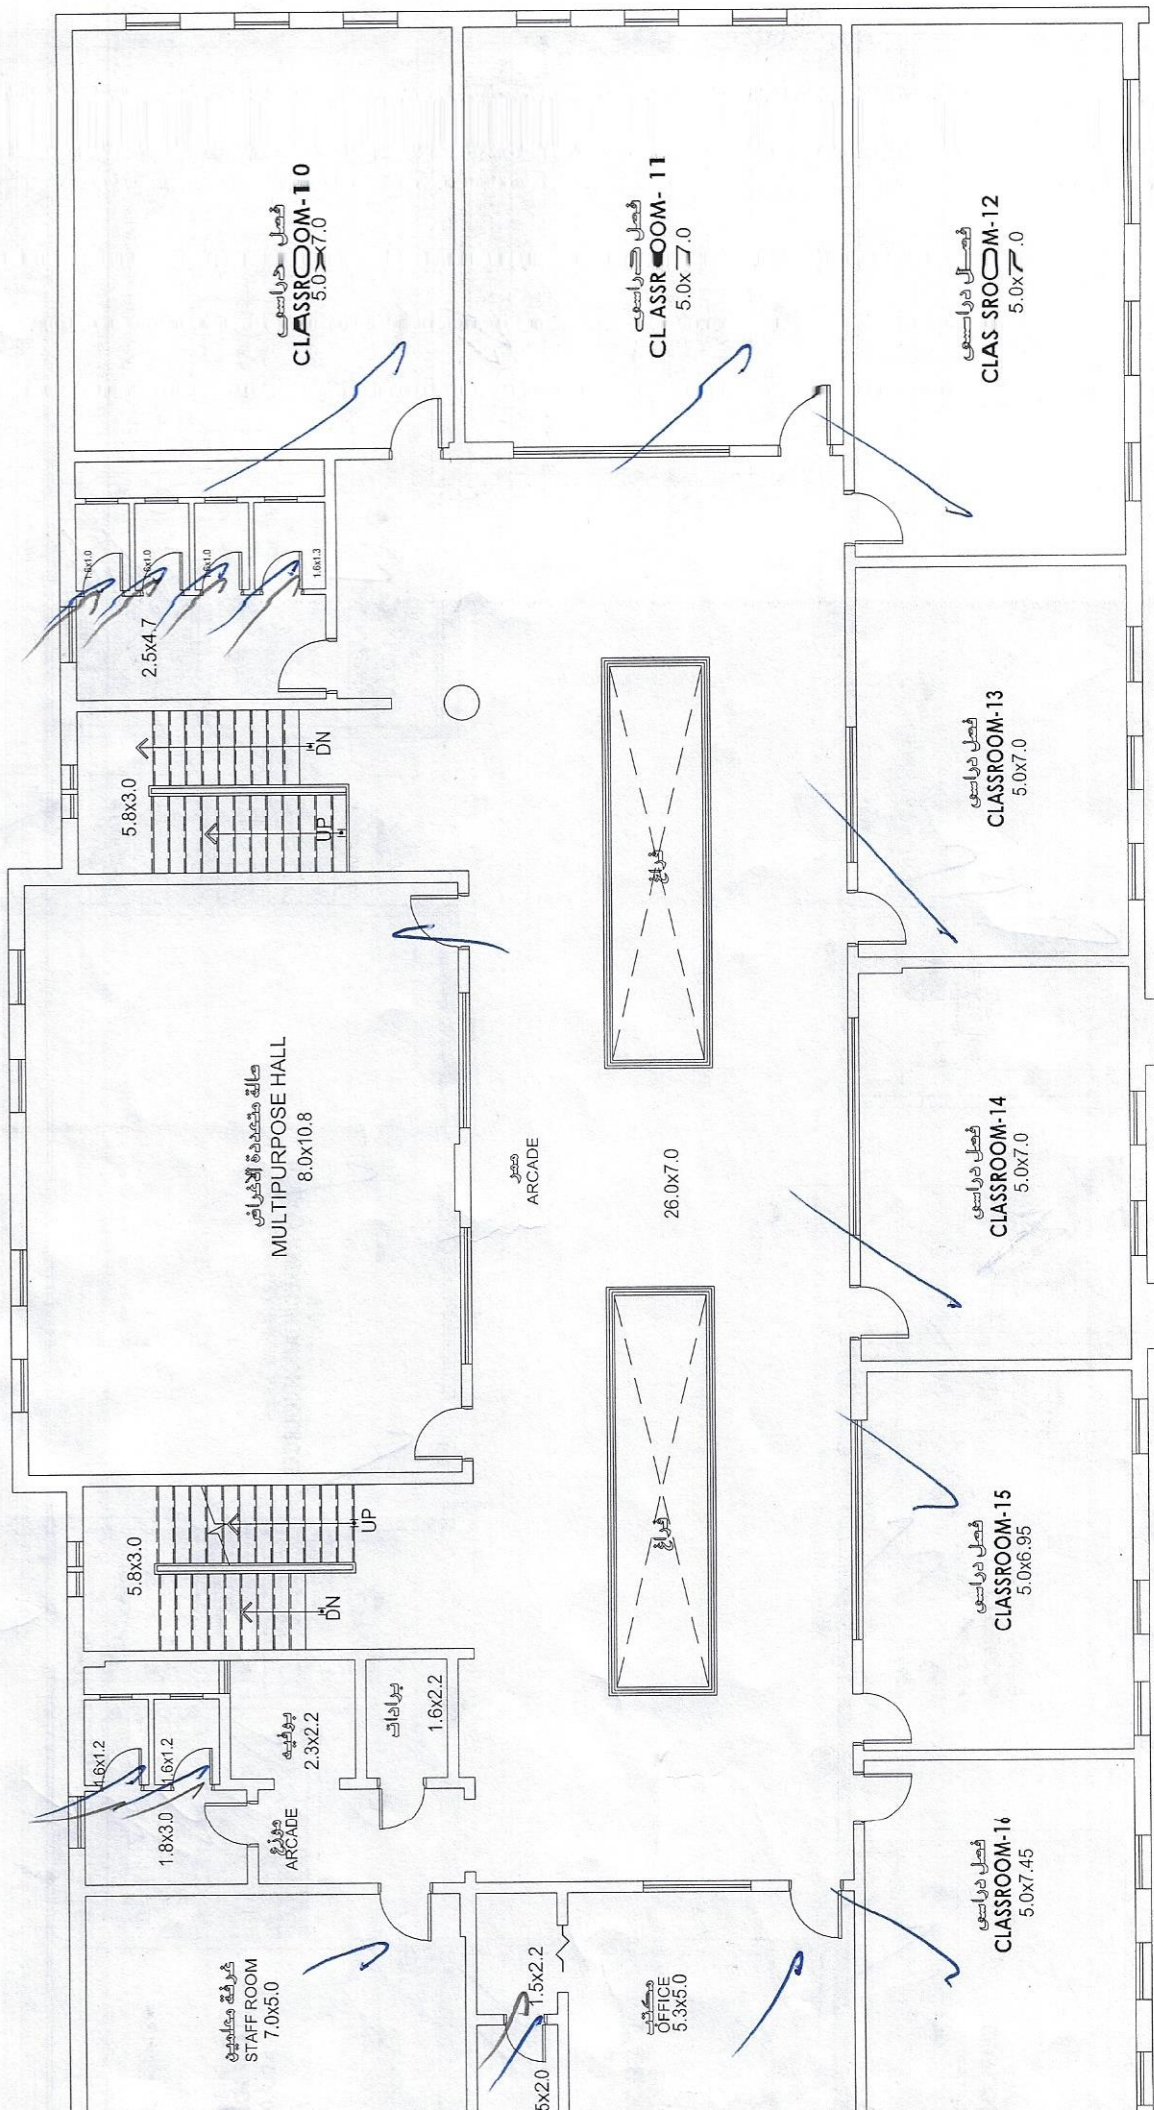














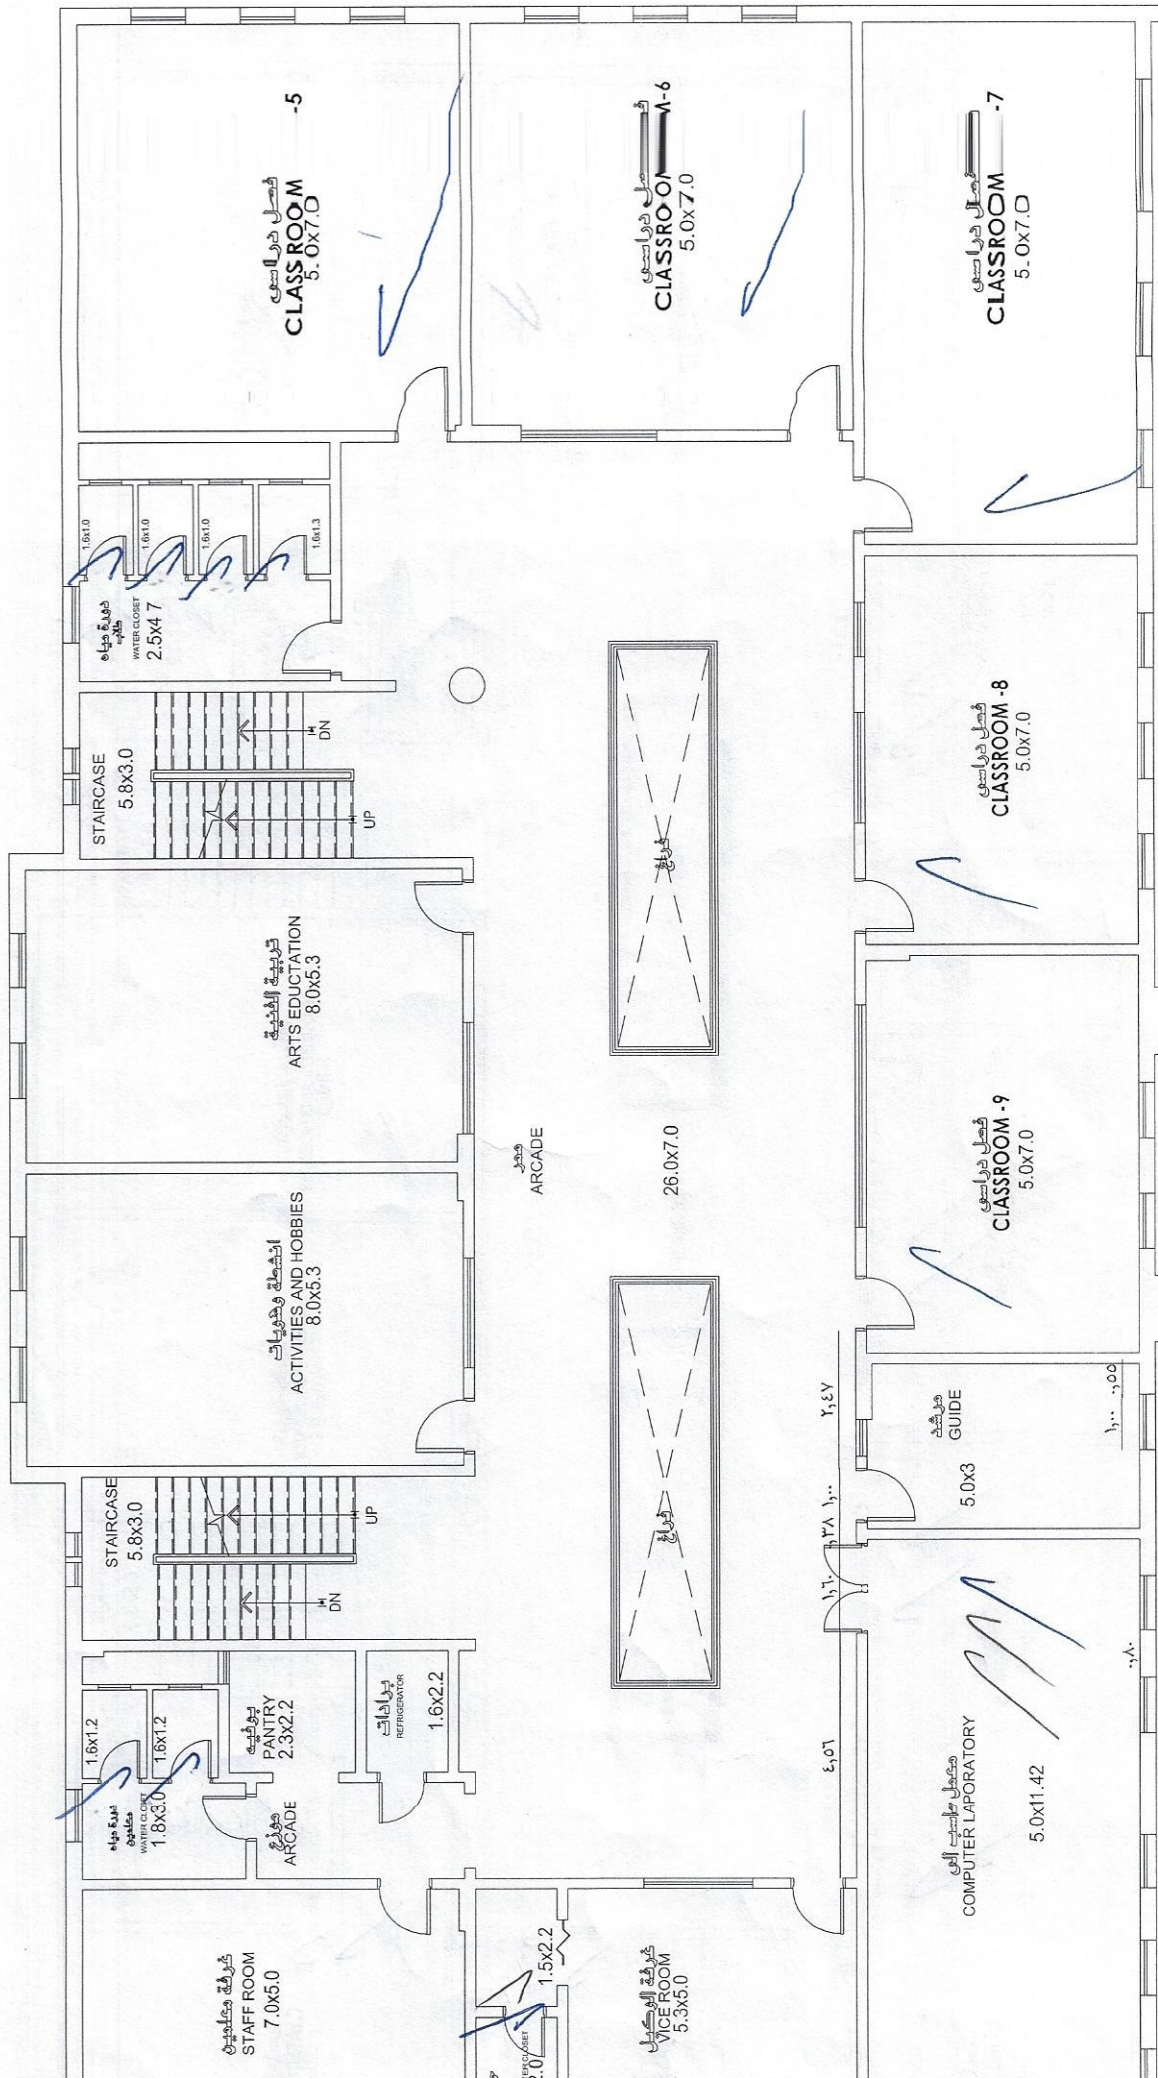




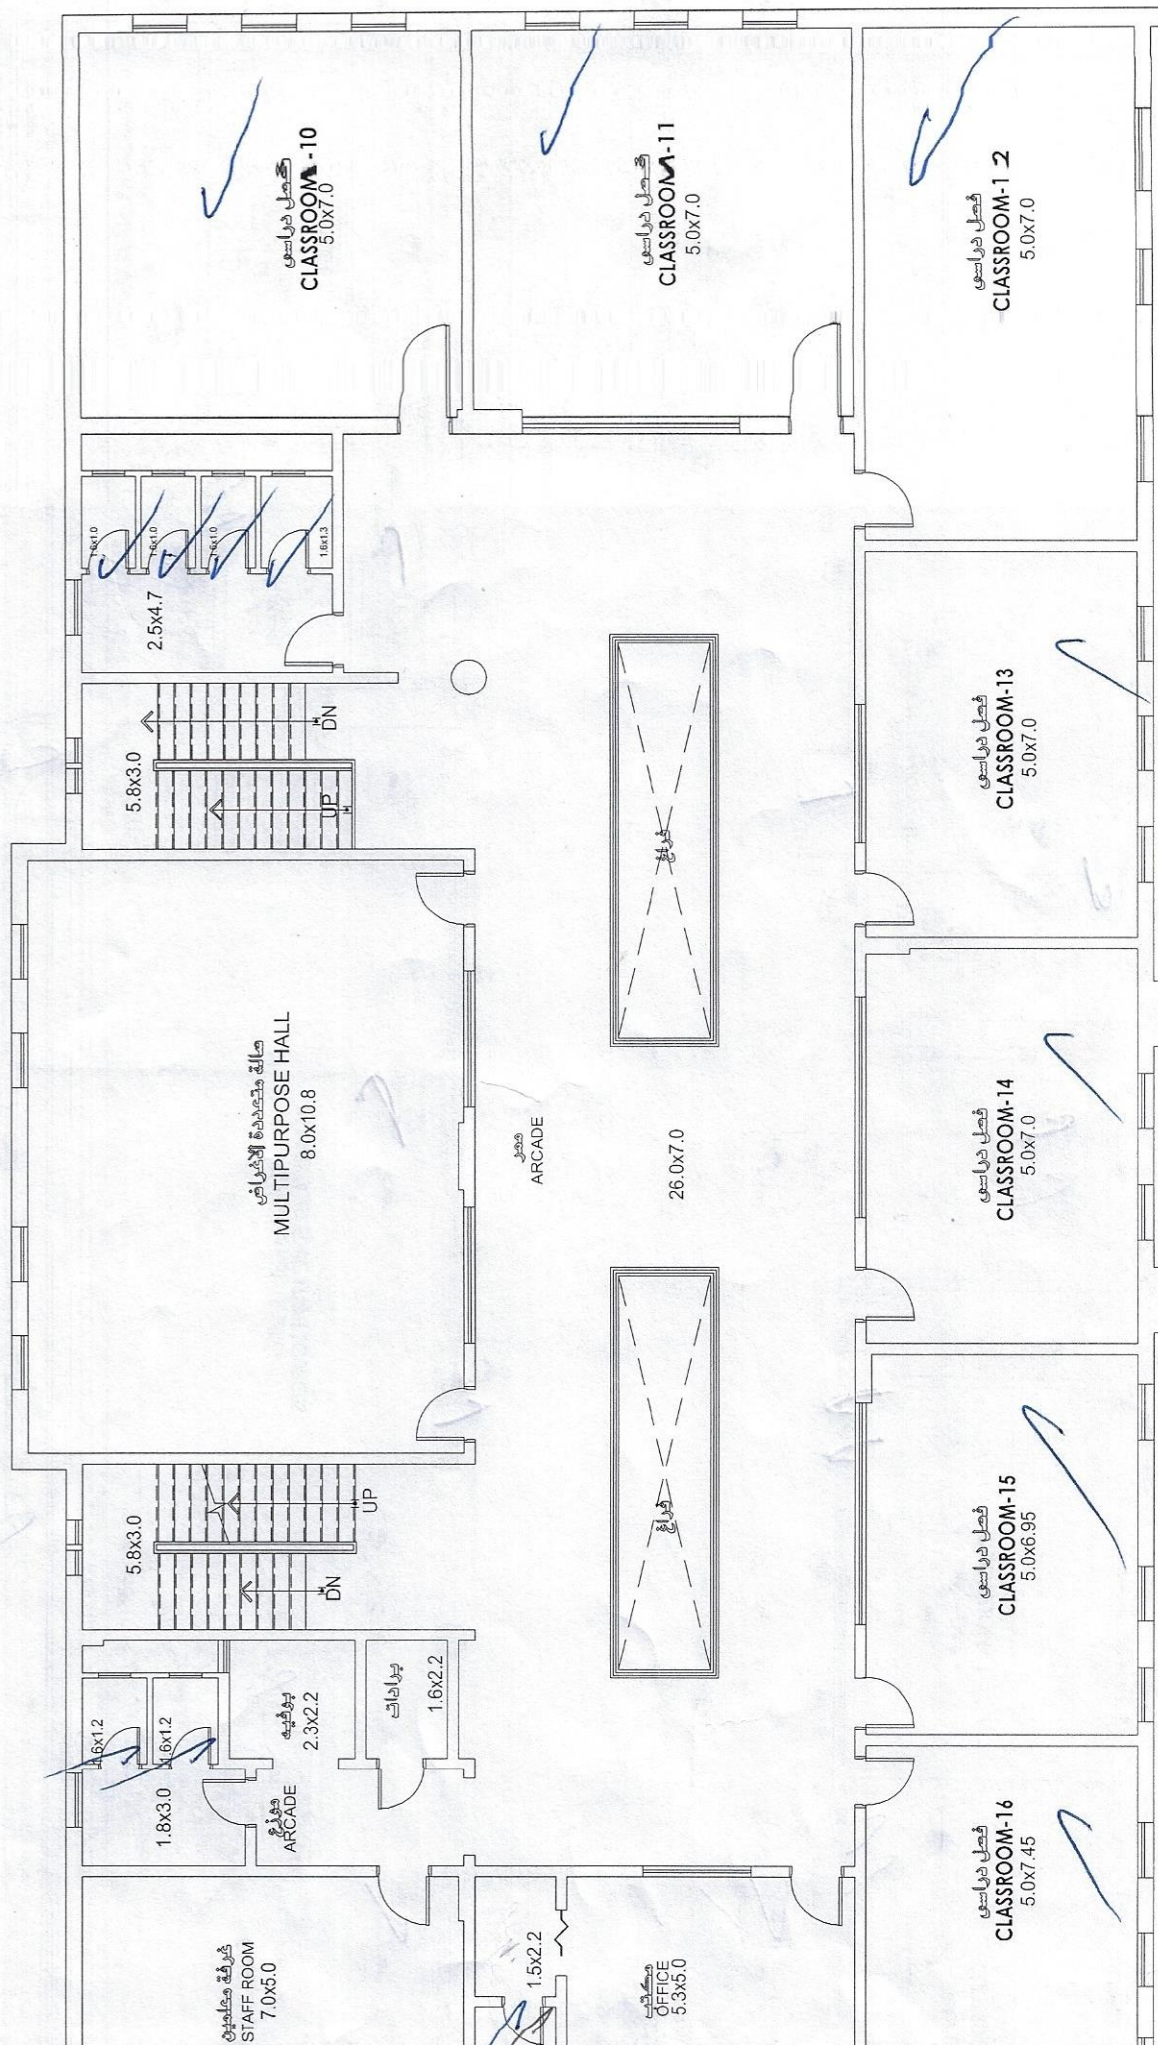





Library Source

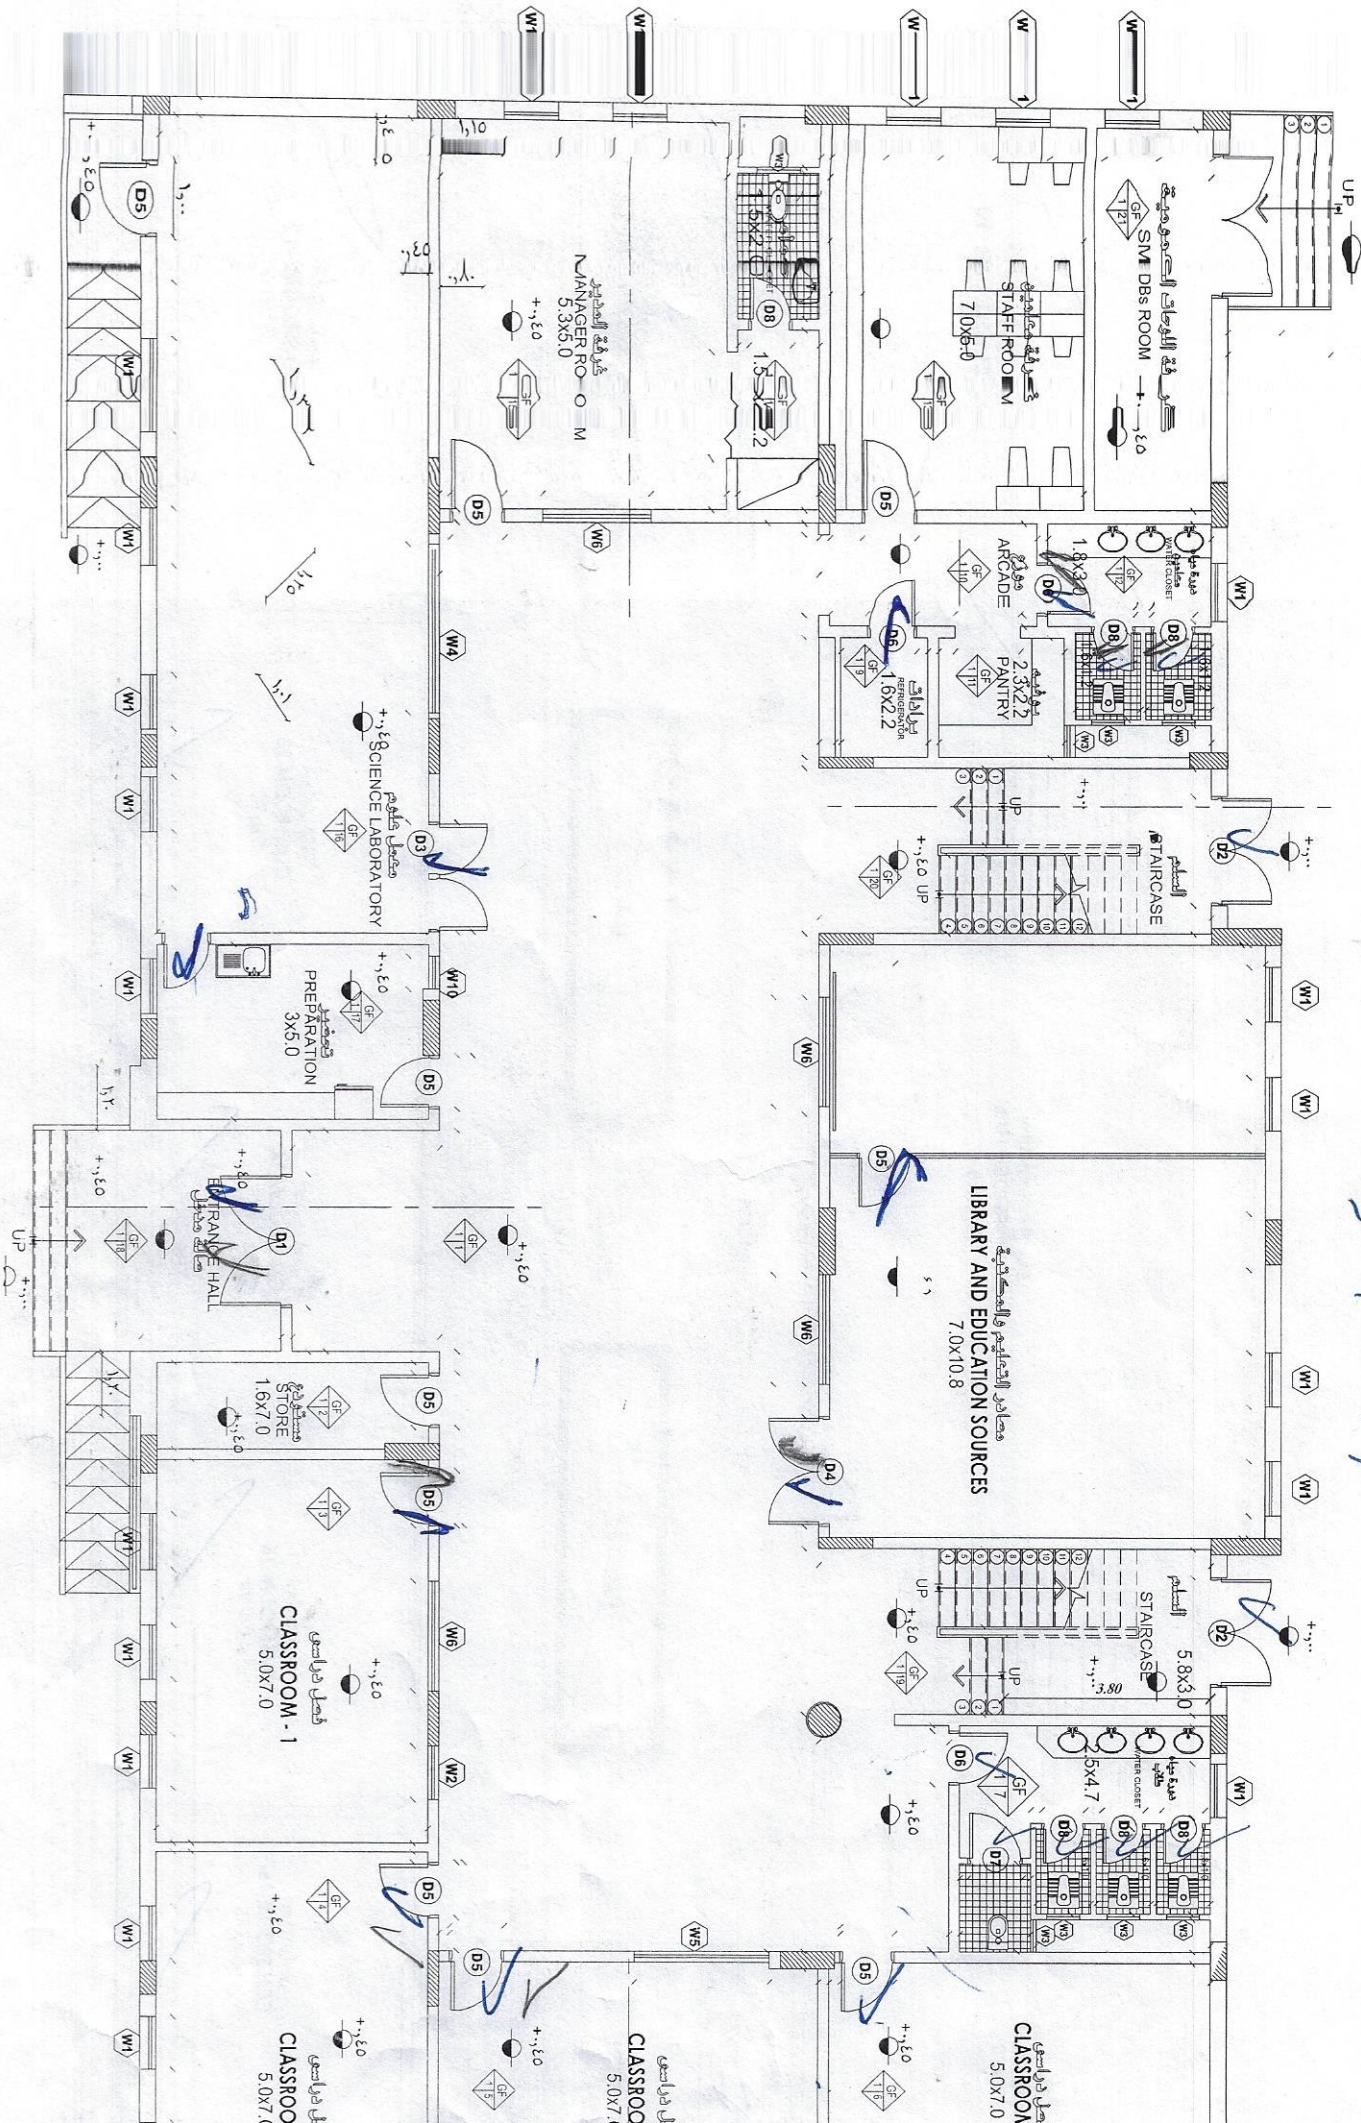



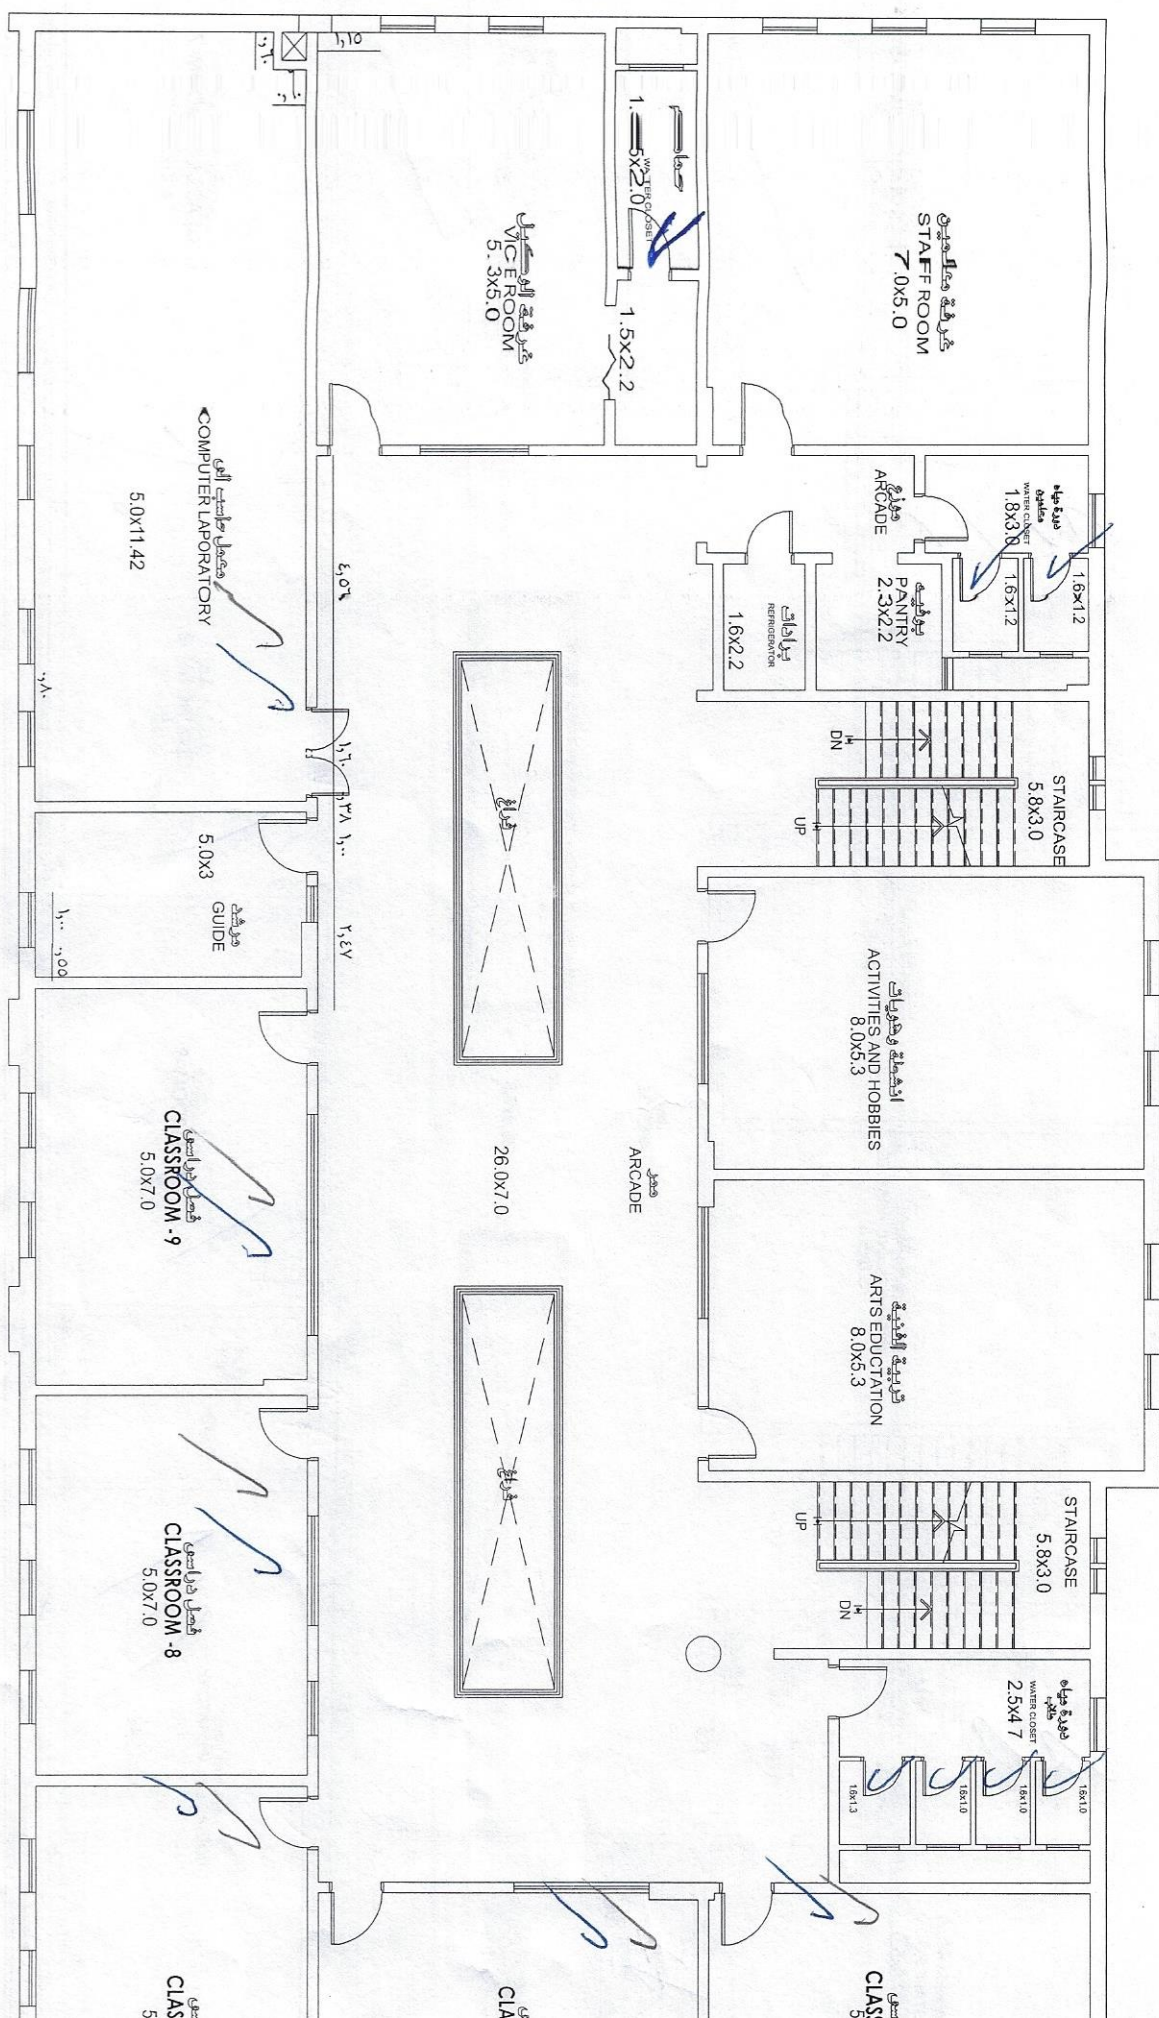



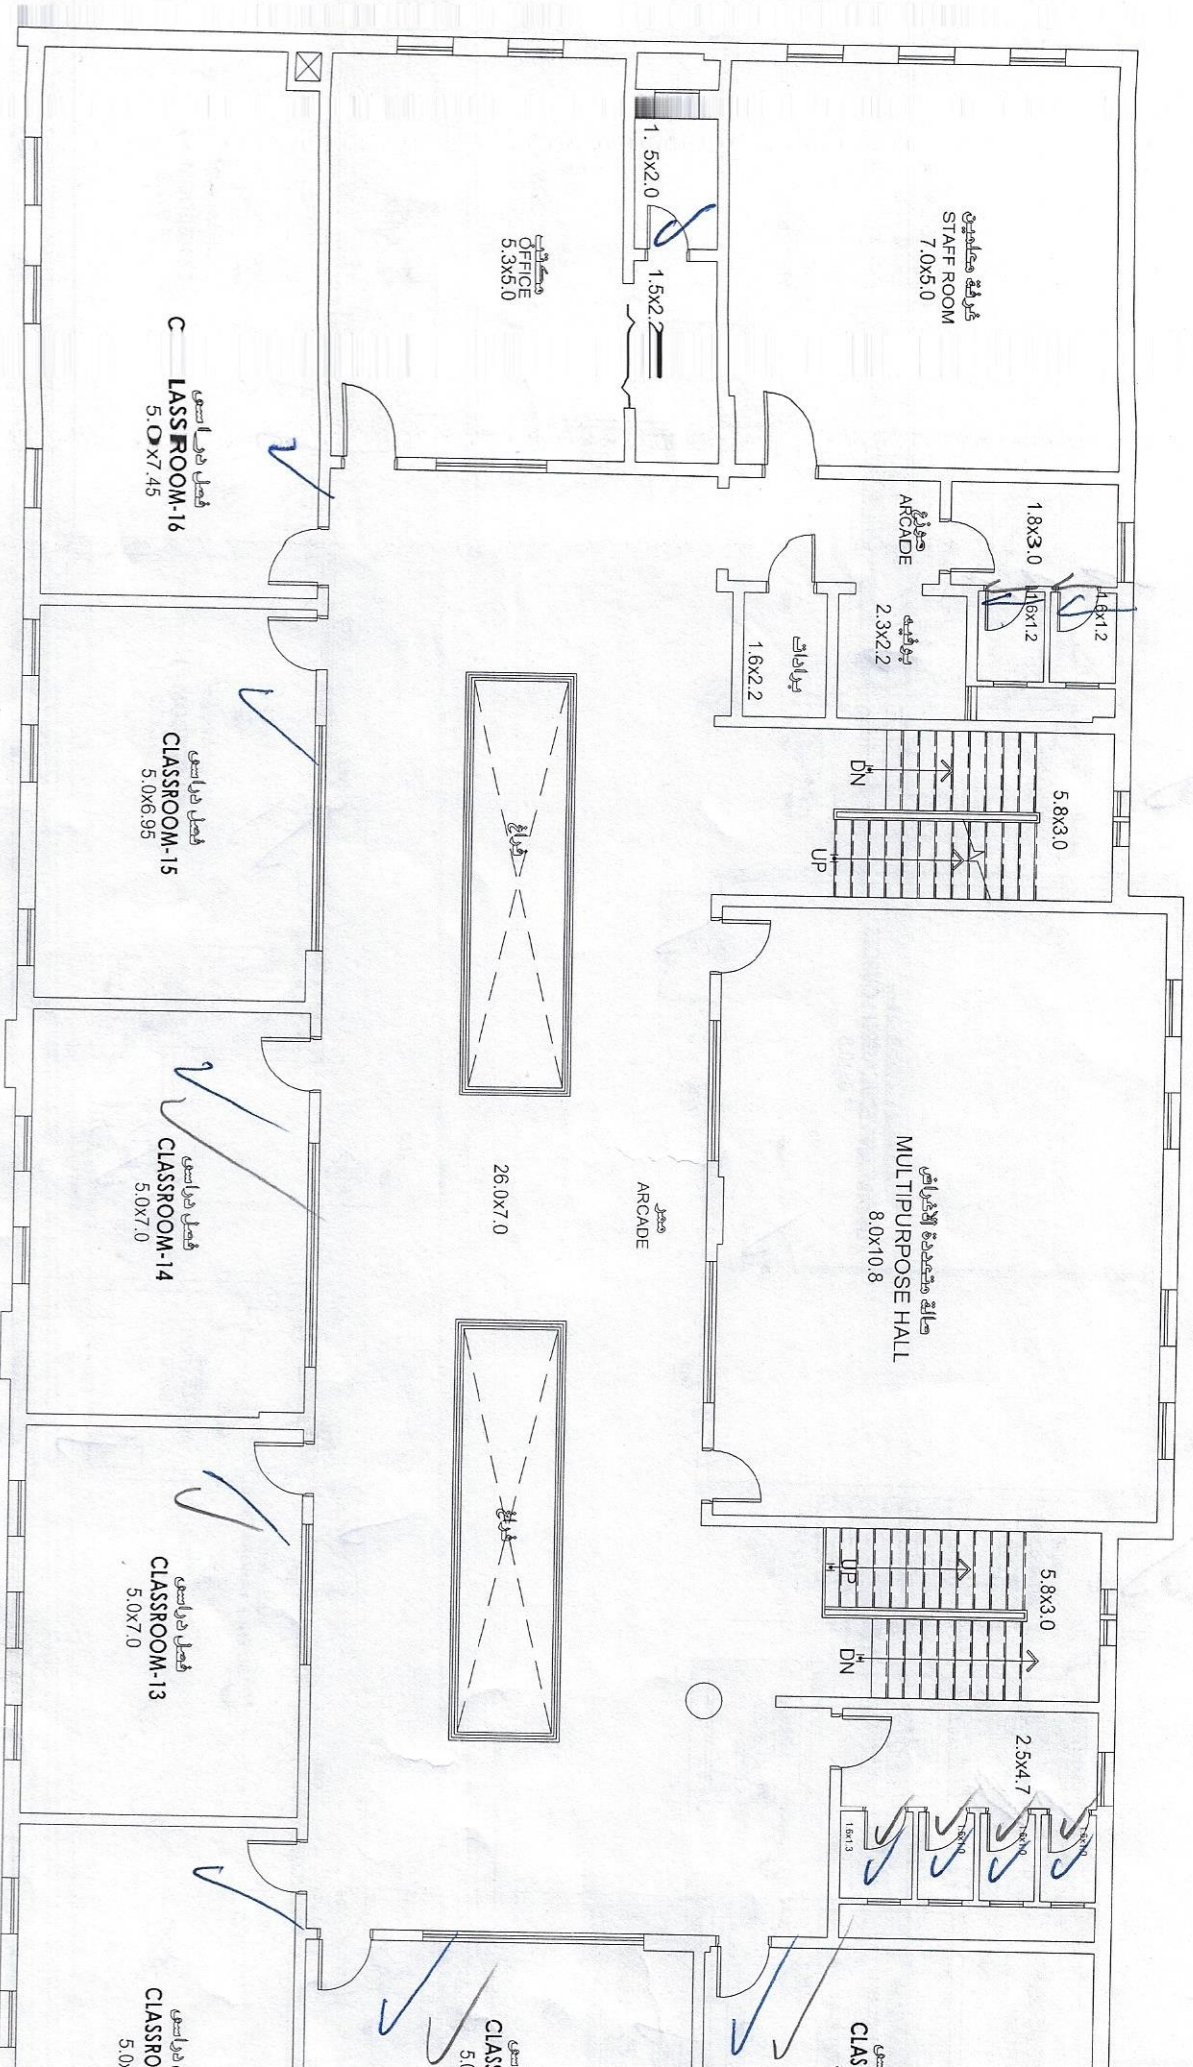





